SKETCH SHOWING CONSTRUCTION OF RCC DRAIN AT KALANAGARA IN KAMMAGONDANAHALLI, IN SHETTYHALLI SUB DIVISION, WARD NO-12.

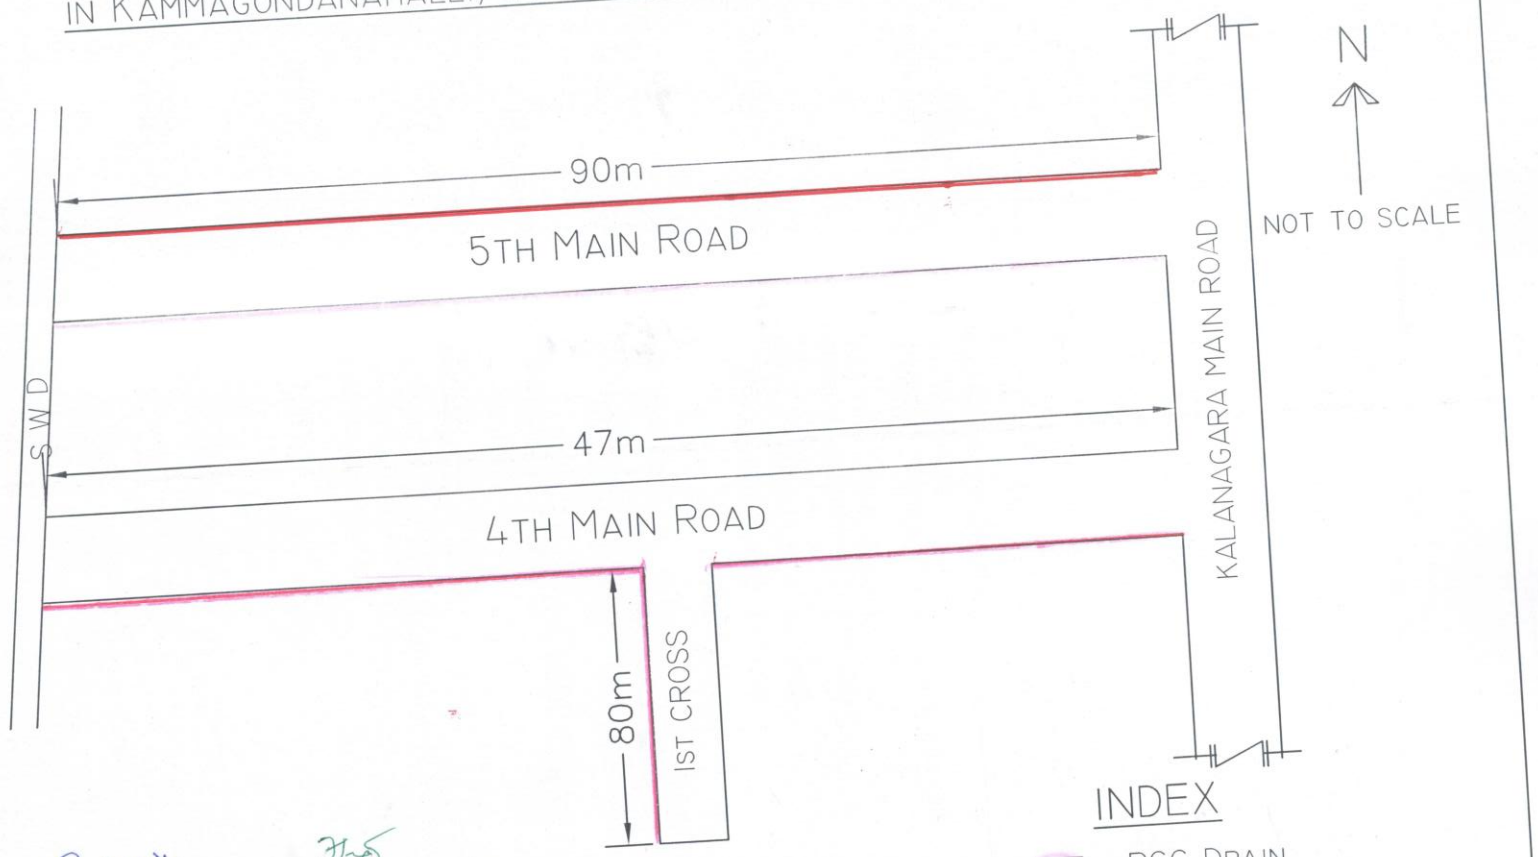

Asst Engineer
Ward No-12

Asst Executive Engineer
Shettyhalli Sub-Division
B.B.M.P